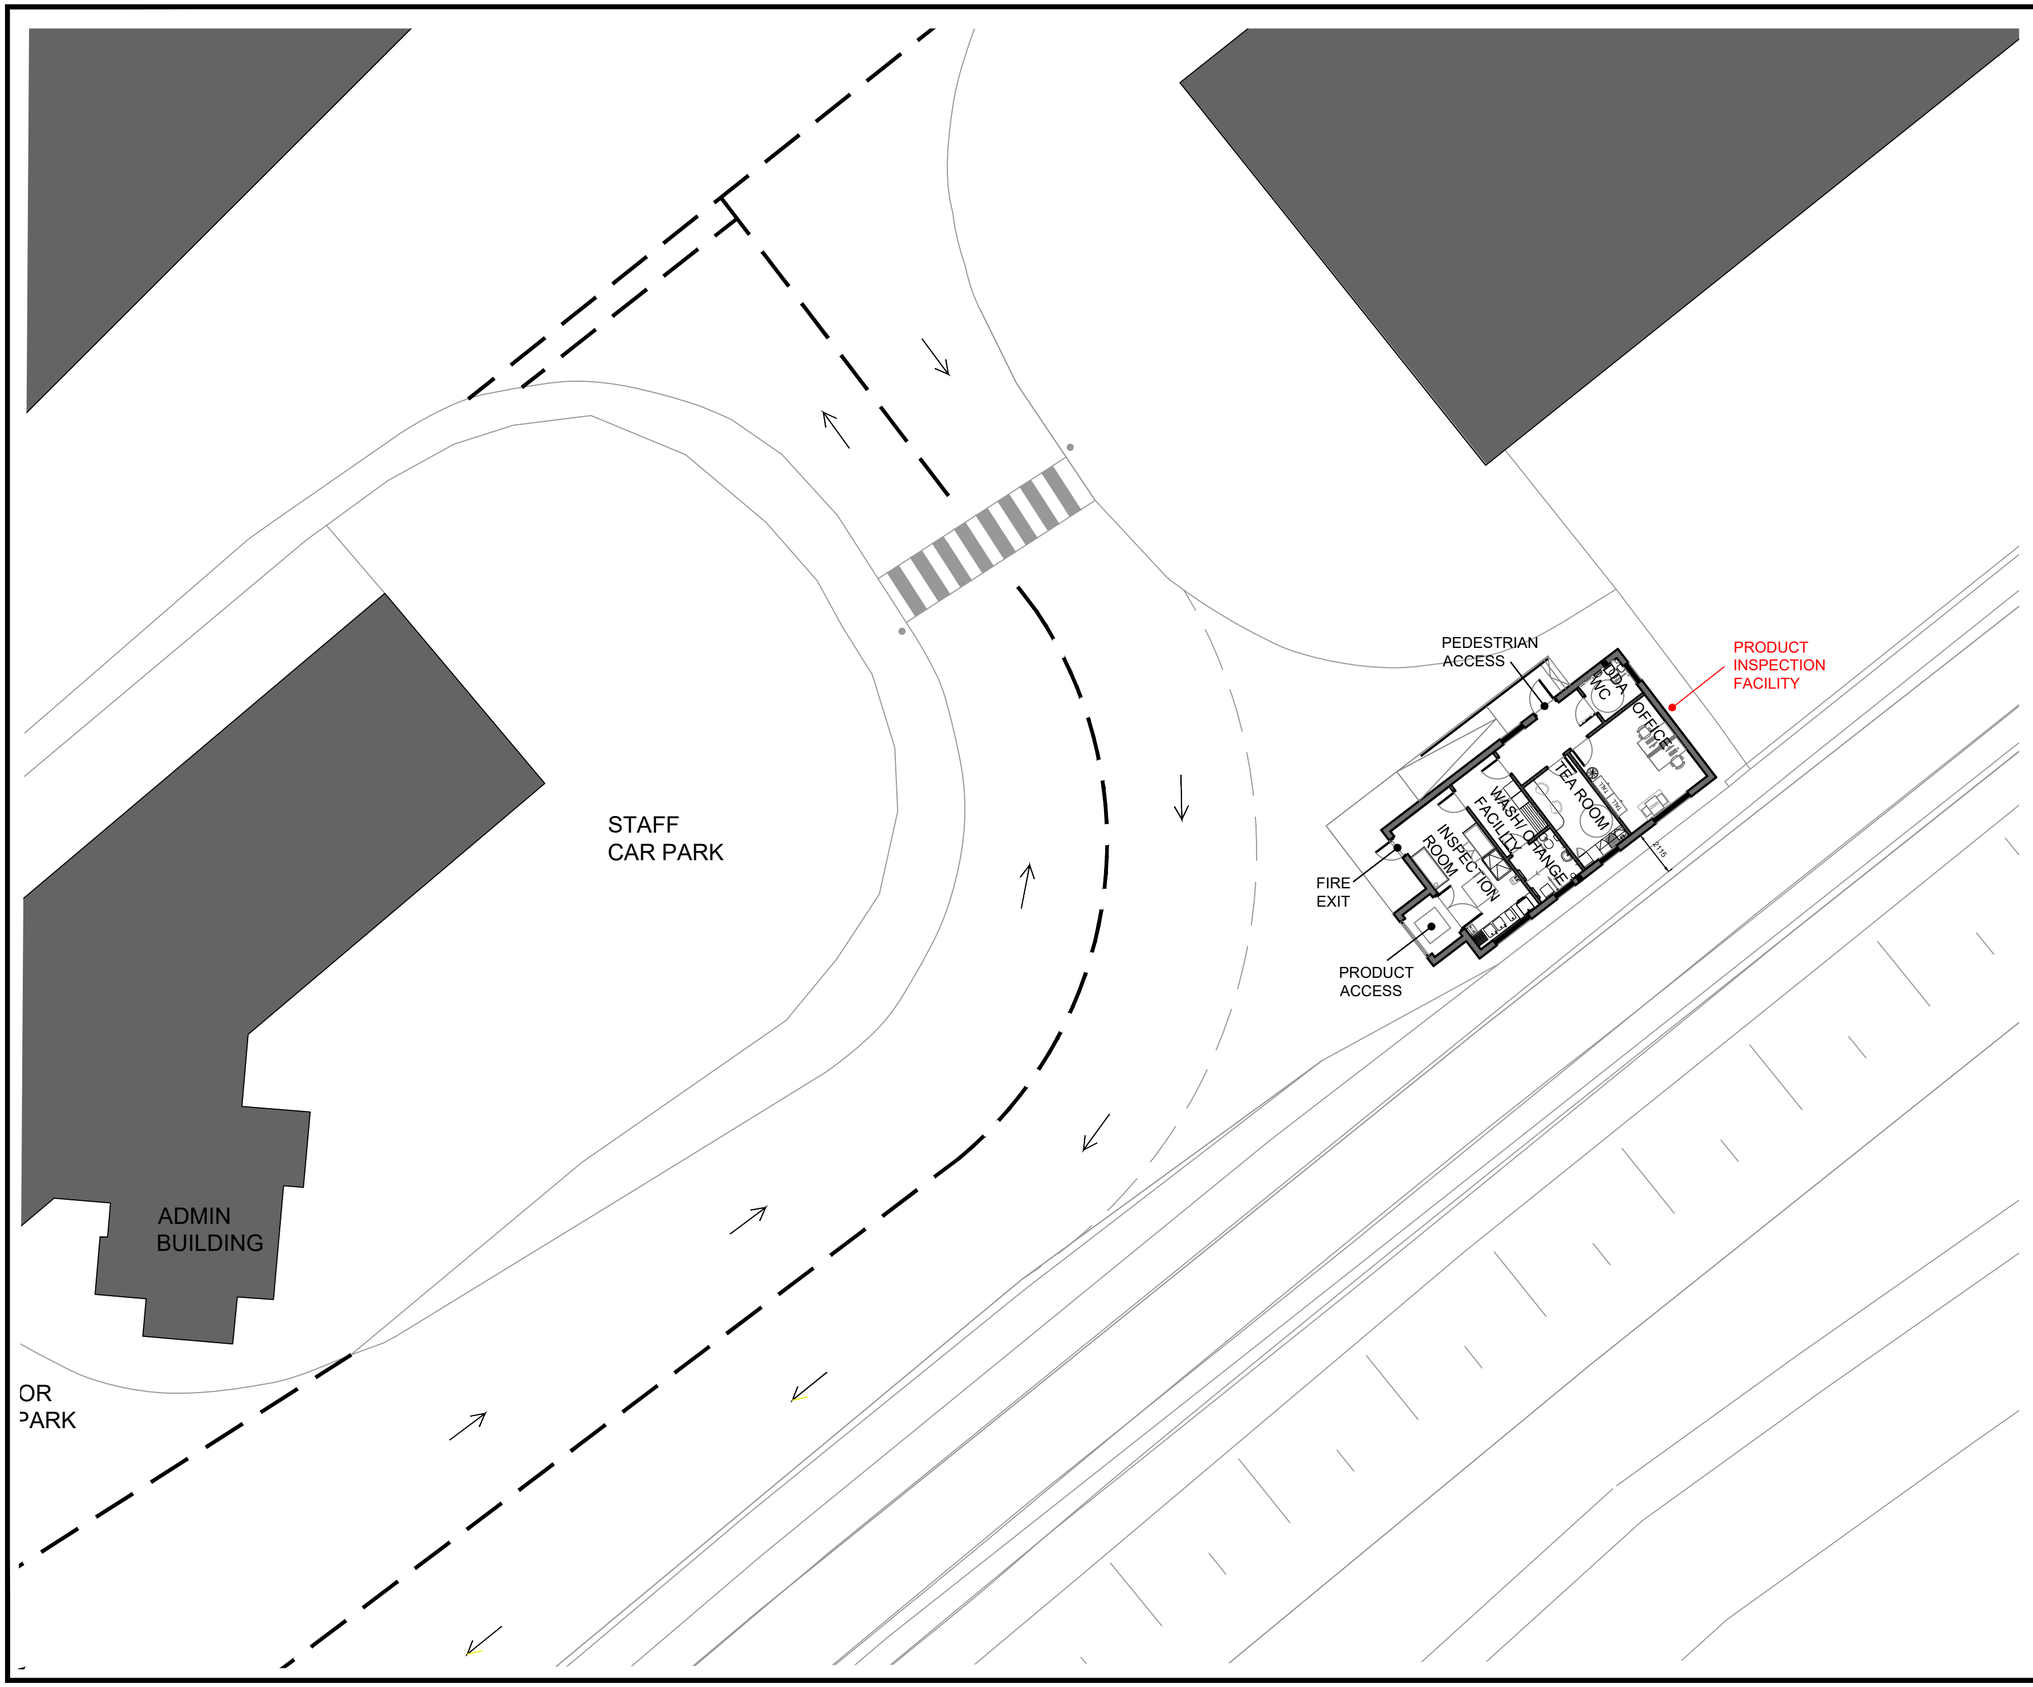

KEY	
EXISTING BUILDINGS	
AN - EXTERNAL WALLS	
AN - INTERNAL WALLS	
AN - ROAD MARKINGS	

Client:
EU Designations of
Northern Ireland Portal Facilities

Job:
Point of Entry
Foyle

Drawing:
Site Plan

Scale:
1.200@A2 1.400@A4

Branch:

Branch Manager:

Drawn by: Date: 05.08.2020

Verified by: Date:

Drawing No:
706093ATX / ALP002

Amendment: