staff / emergency exit

TOTAL SITE =3 Hectares

turning

WC

Midden 10m2

Feed st

Bedding Store 25m2

livestock site area=1.6 Hectares

FUTURE L3

Underground Tank suitably sized to accommodate drainage from all livestock and equine facilities with level arm to prevent overflow

L1

L2

OFFICE

LIVESTOCK

weighbridge

b4b

b4a

20m

b3

b2

b1

PRODUCT INSPECTION FACILITY

LIVESTOCK INSPECTION FACILITY

e1

e2

EQUINE

OFFICE

WC

OTHER COMMERCIAL TRANSPORT ANIMALS

(pets) SMALL ANIMALS

Car Park

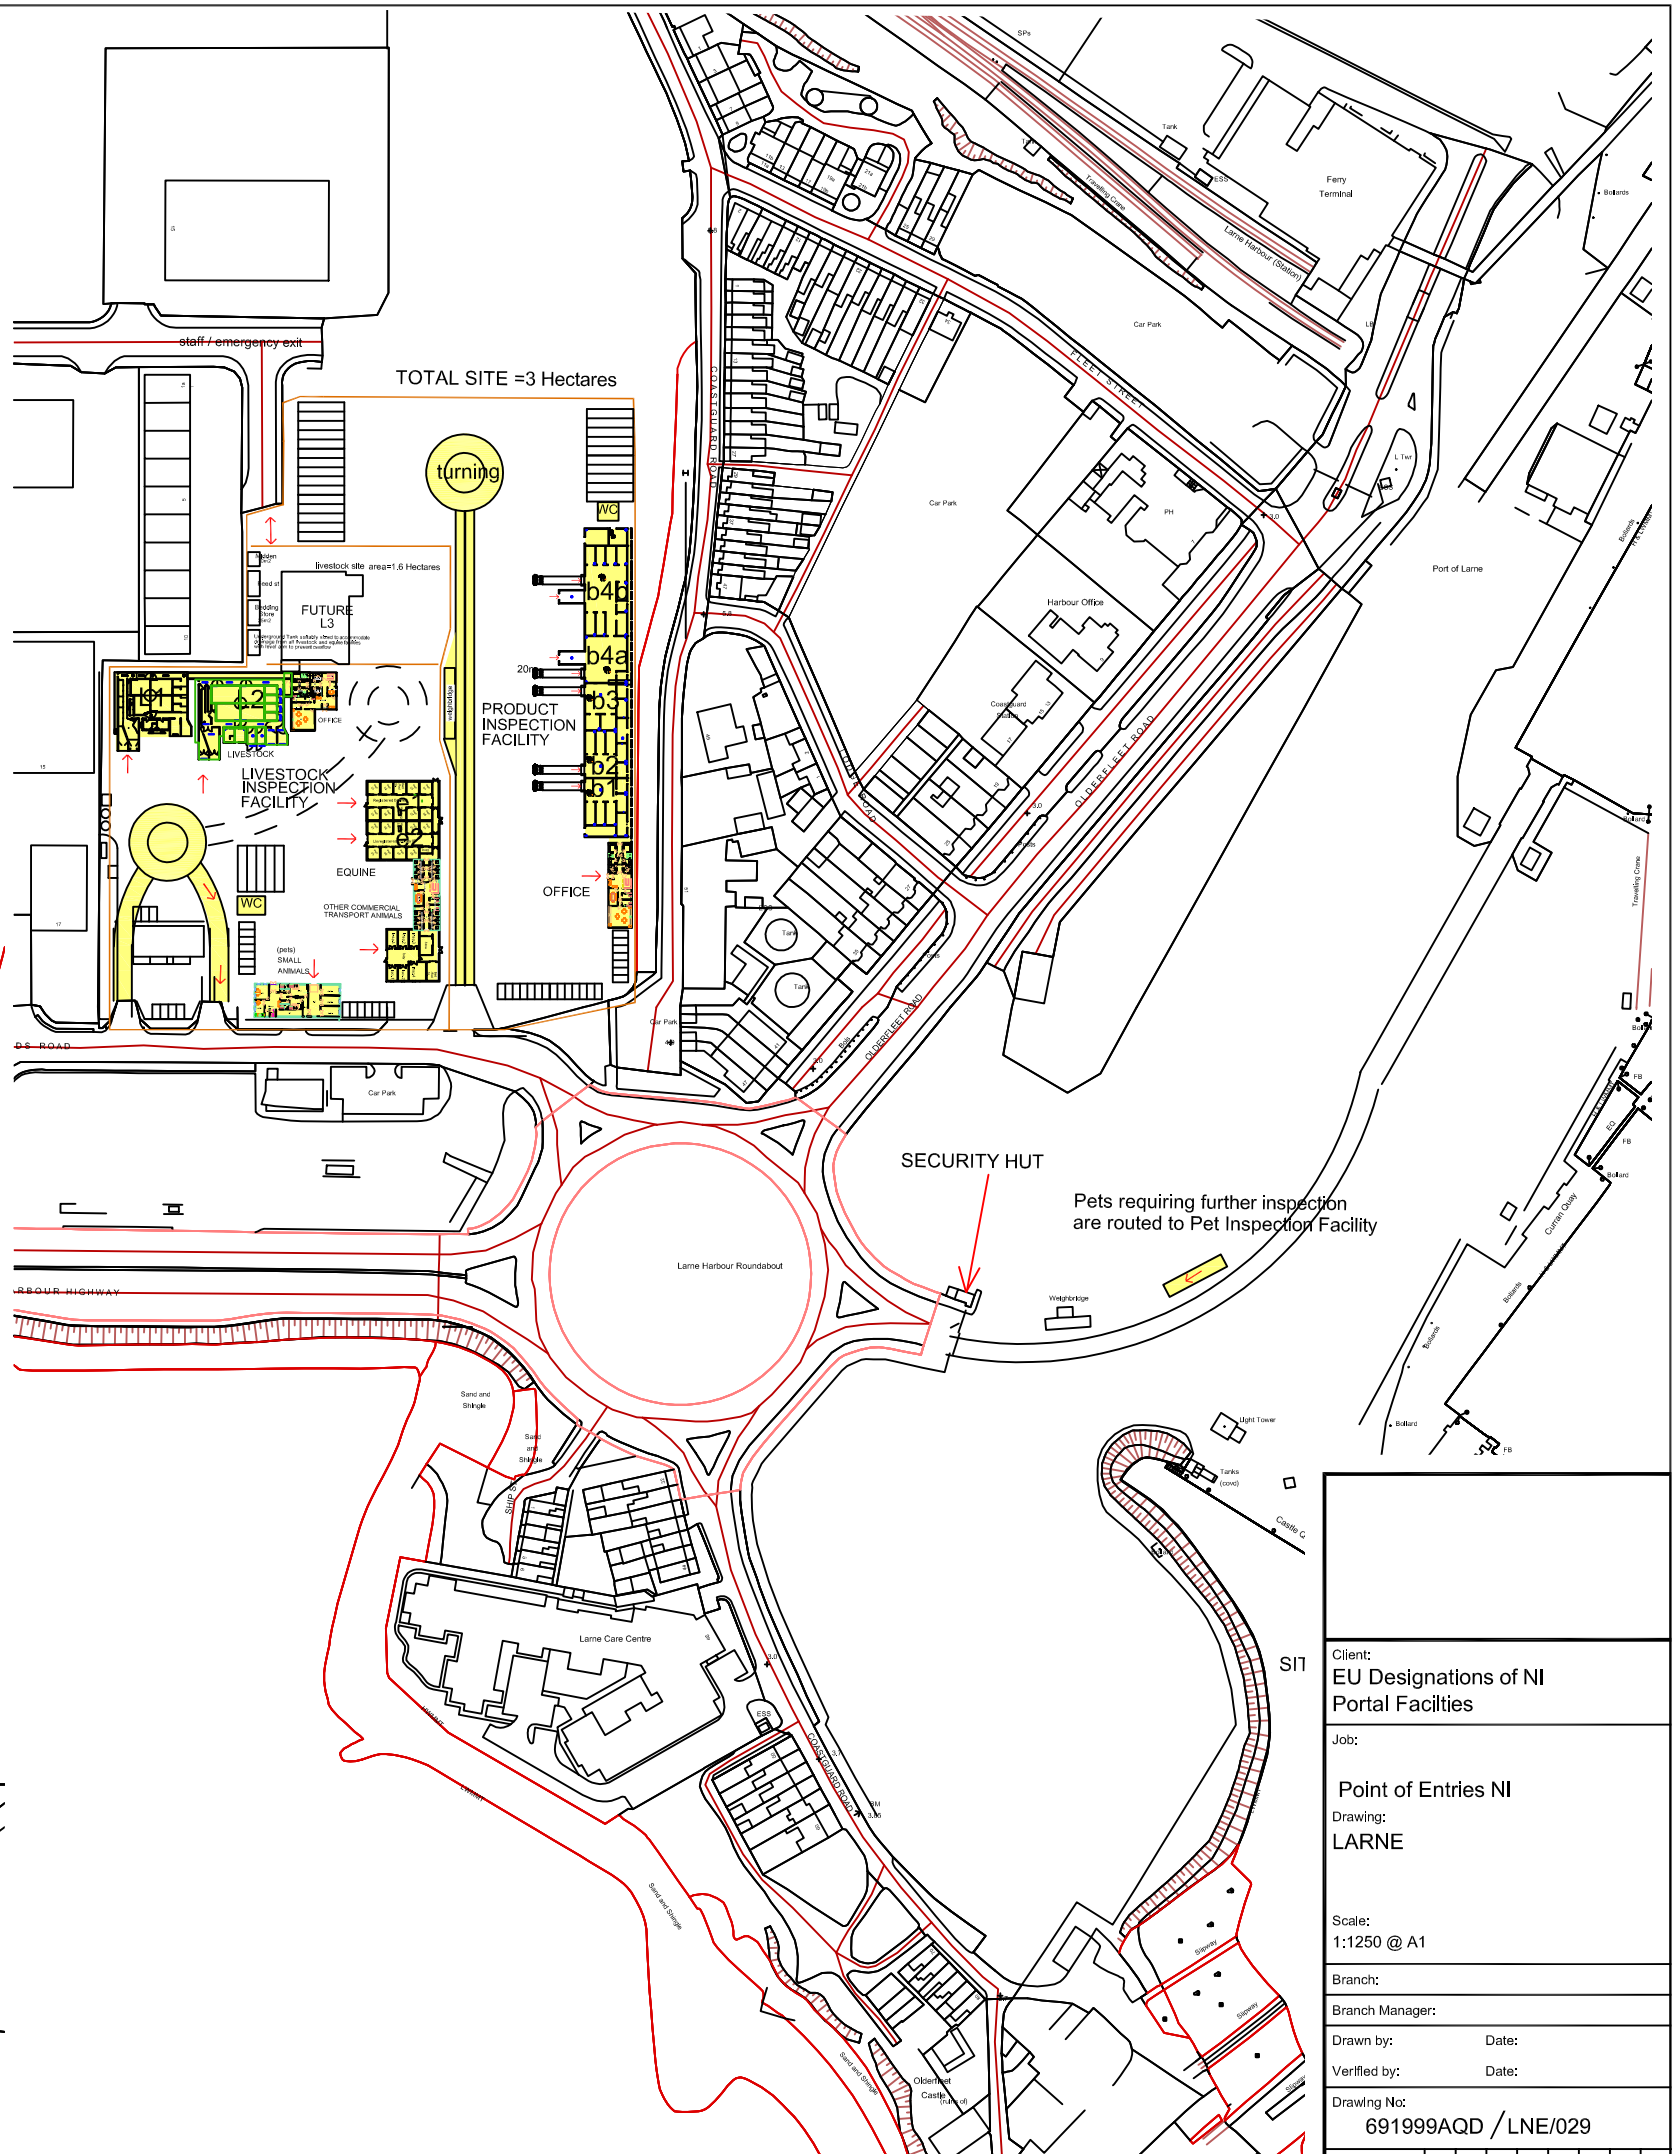

Client:
EU Designations of NI Portal Facilties

Job:
Point of Entries NI

Drawing:
LARNE

Scale:
1:1250 @ A1

Branch:

Branch Manager:

Drawn by: Date:

Verified by: Date:

Drawing No:
691999AQD / LNE/029

Amendment: