
ISO A1 594mm x 841mm

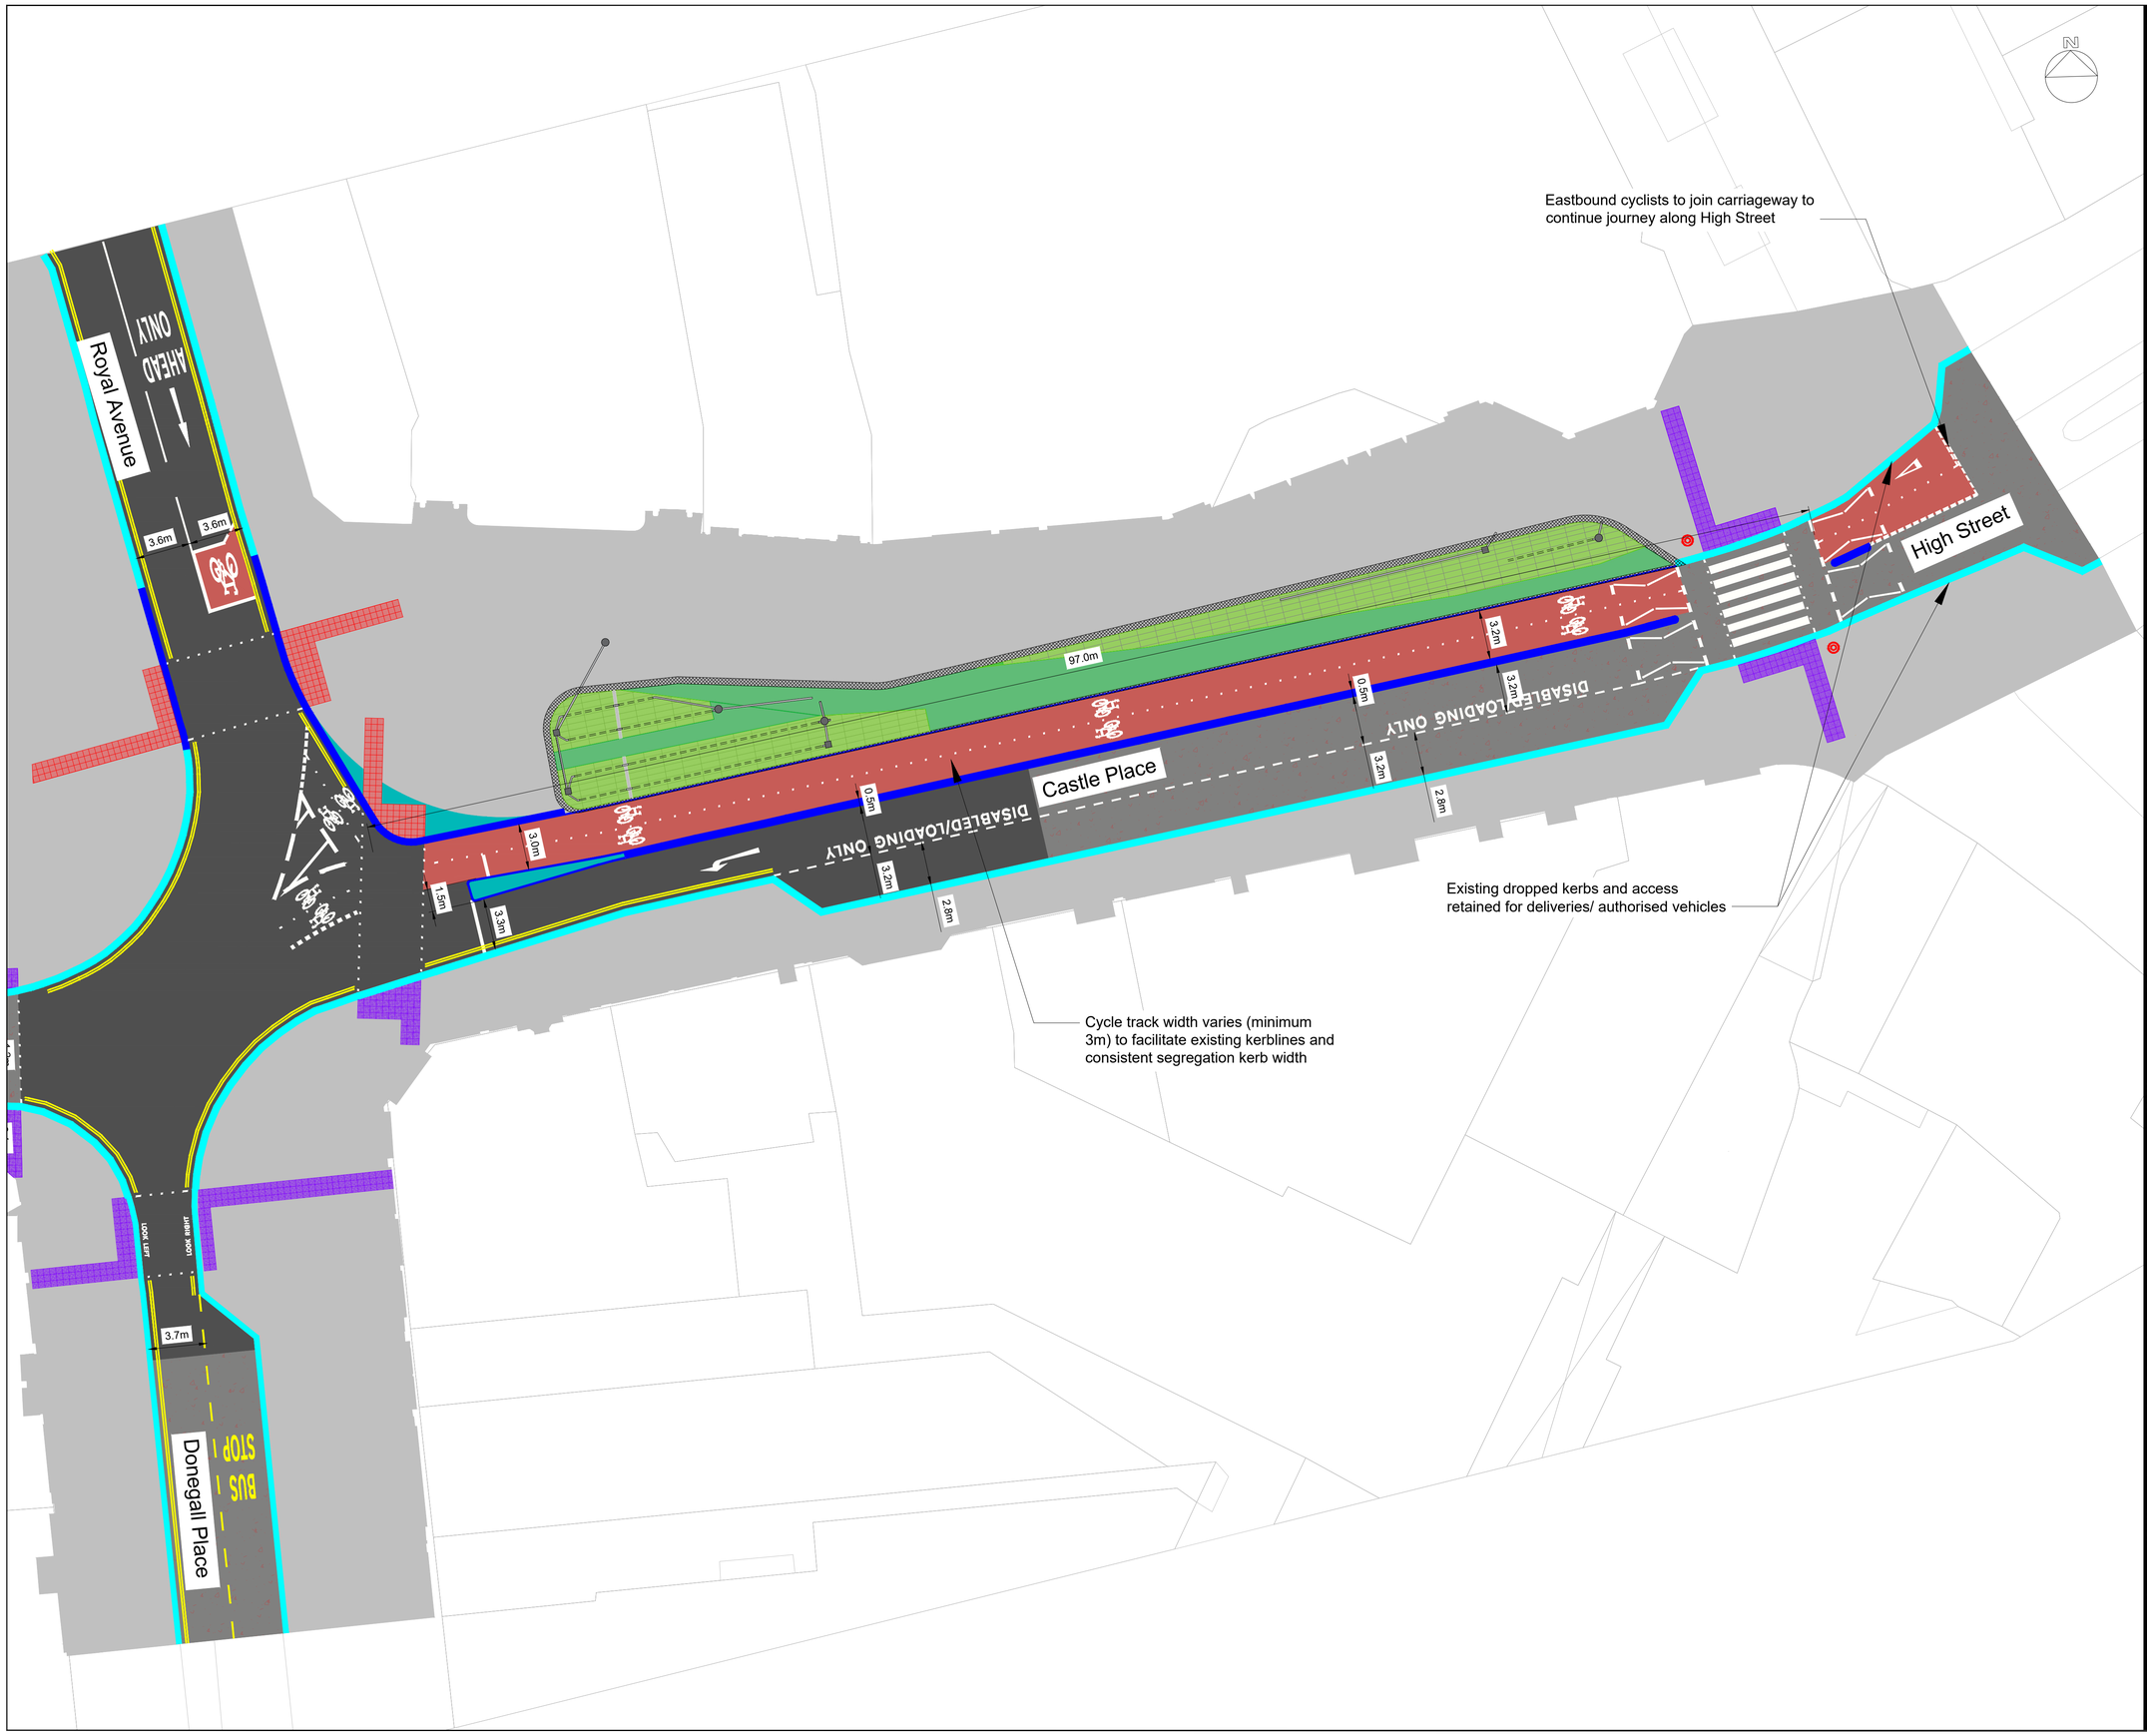

AECOM

PROJECT

IF182 SUDS TRANSFORMATION PROJECT

CLIENT

NORTHERN IRELAND WATER

Westland House, Old Westland Road
Belfast, BT14 6TE
0345 744 0088 tel
www.niwater.com

CONSULTANT

AECOM
The Clarence West Building,
2 Clarence West, Belfast BT2 7GP
02890 607 200 tel
www.aecom.com

NOTES

1. ALL DIMENSIONS ARE IN METRES AND ALL LEVELS IN METRES ABOVE ORDNANCE DATUM UNLESS NOTED OTHERWISE.
2. THIS DRAWING IS TO BE USED FOR THE STATED PURPOSE OF ISSUE ONLY AND MUST NOT BE USED FOR ANY OTHER PURPOSE THAN THAT INDICATED.
3. WHERE EXISTING KERBLINES ARE NOT ADJUSTED THE ASSOCIATED TACTILE ARRANGEMENTS ARE TO BE RETAINED.

LEGEND

- EXISTING KERB TO BE RETAINED
- EXISTING CARRIAGEWAY TO BE RETAINED
- EXISTING CONTROLLED (RED BLISTER) TACTILE PAVING TO BE RETAINED
- EXISTING FOOTWAY TO BE RETAINED
- EXISTING BELISHA BEACON TO BE RETAINED
- PROPOSED CARRIAGEWAY RESURFACING
- PROPOSED PAVEMENT/ FOOTWAY BUILDOUT
- PROPOSED CONTROLLED (RED BLISTER) TACTILE PAVING
- PROPOSED KERB
- PROPOSED CYCLE TRACK
- PROPOSED RAIN GARDEN AREA
- PROPOSED PLANTED AREA

ISSUE/REVISION

I/R	DATE	DESCRIPTION
01	25/05/26	APPROVAL FOR TRO

0 7.5 15 m

Scale Bar: 1:200

FOR INFORMATION ONLY

SHEET TITLE

Castle Place
General Scheme Layout
Sheet 2 of 2

SHEET NUMBER

KR828-ACM-01-CP-DR-AT-0002

This drawing has been prepared for the use of AECOM's client. It may not be used, modified, reproduced or relied upon by third parties, except as agreed by AECOM or as required by law. AECOM accepts no responsibility, and denies any liability whatsoever, to any party that uses or relies on this drawing without AECOM's express written consent. Do not scale this document. All measurements must be obtained from the stated dimensions.